Case 1:10-cv-00082-CAP Document 41-16 Filed 12/16/10 Page 1 of 1

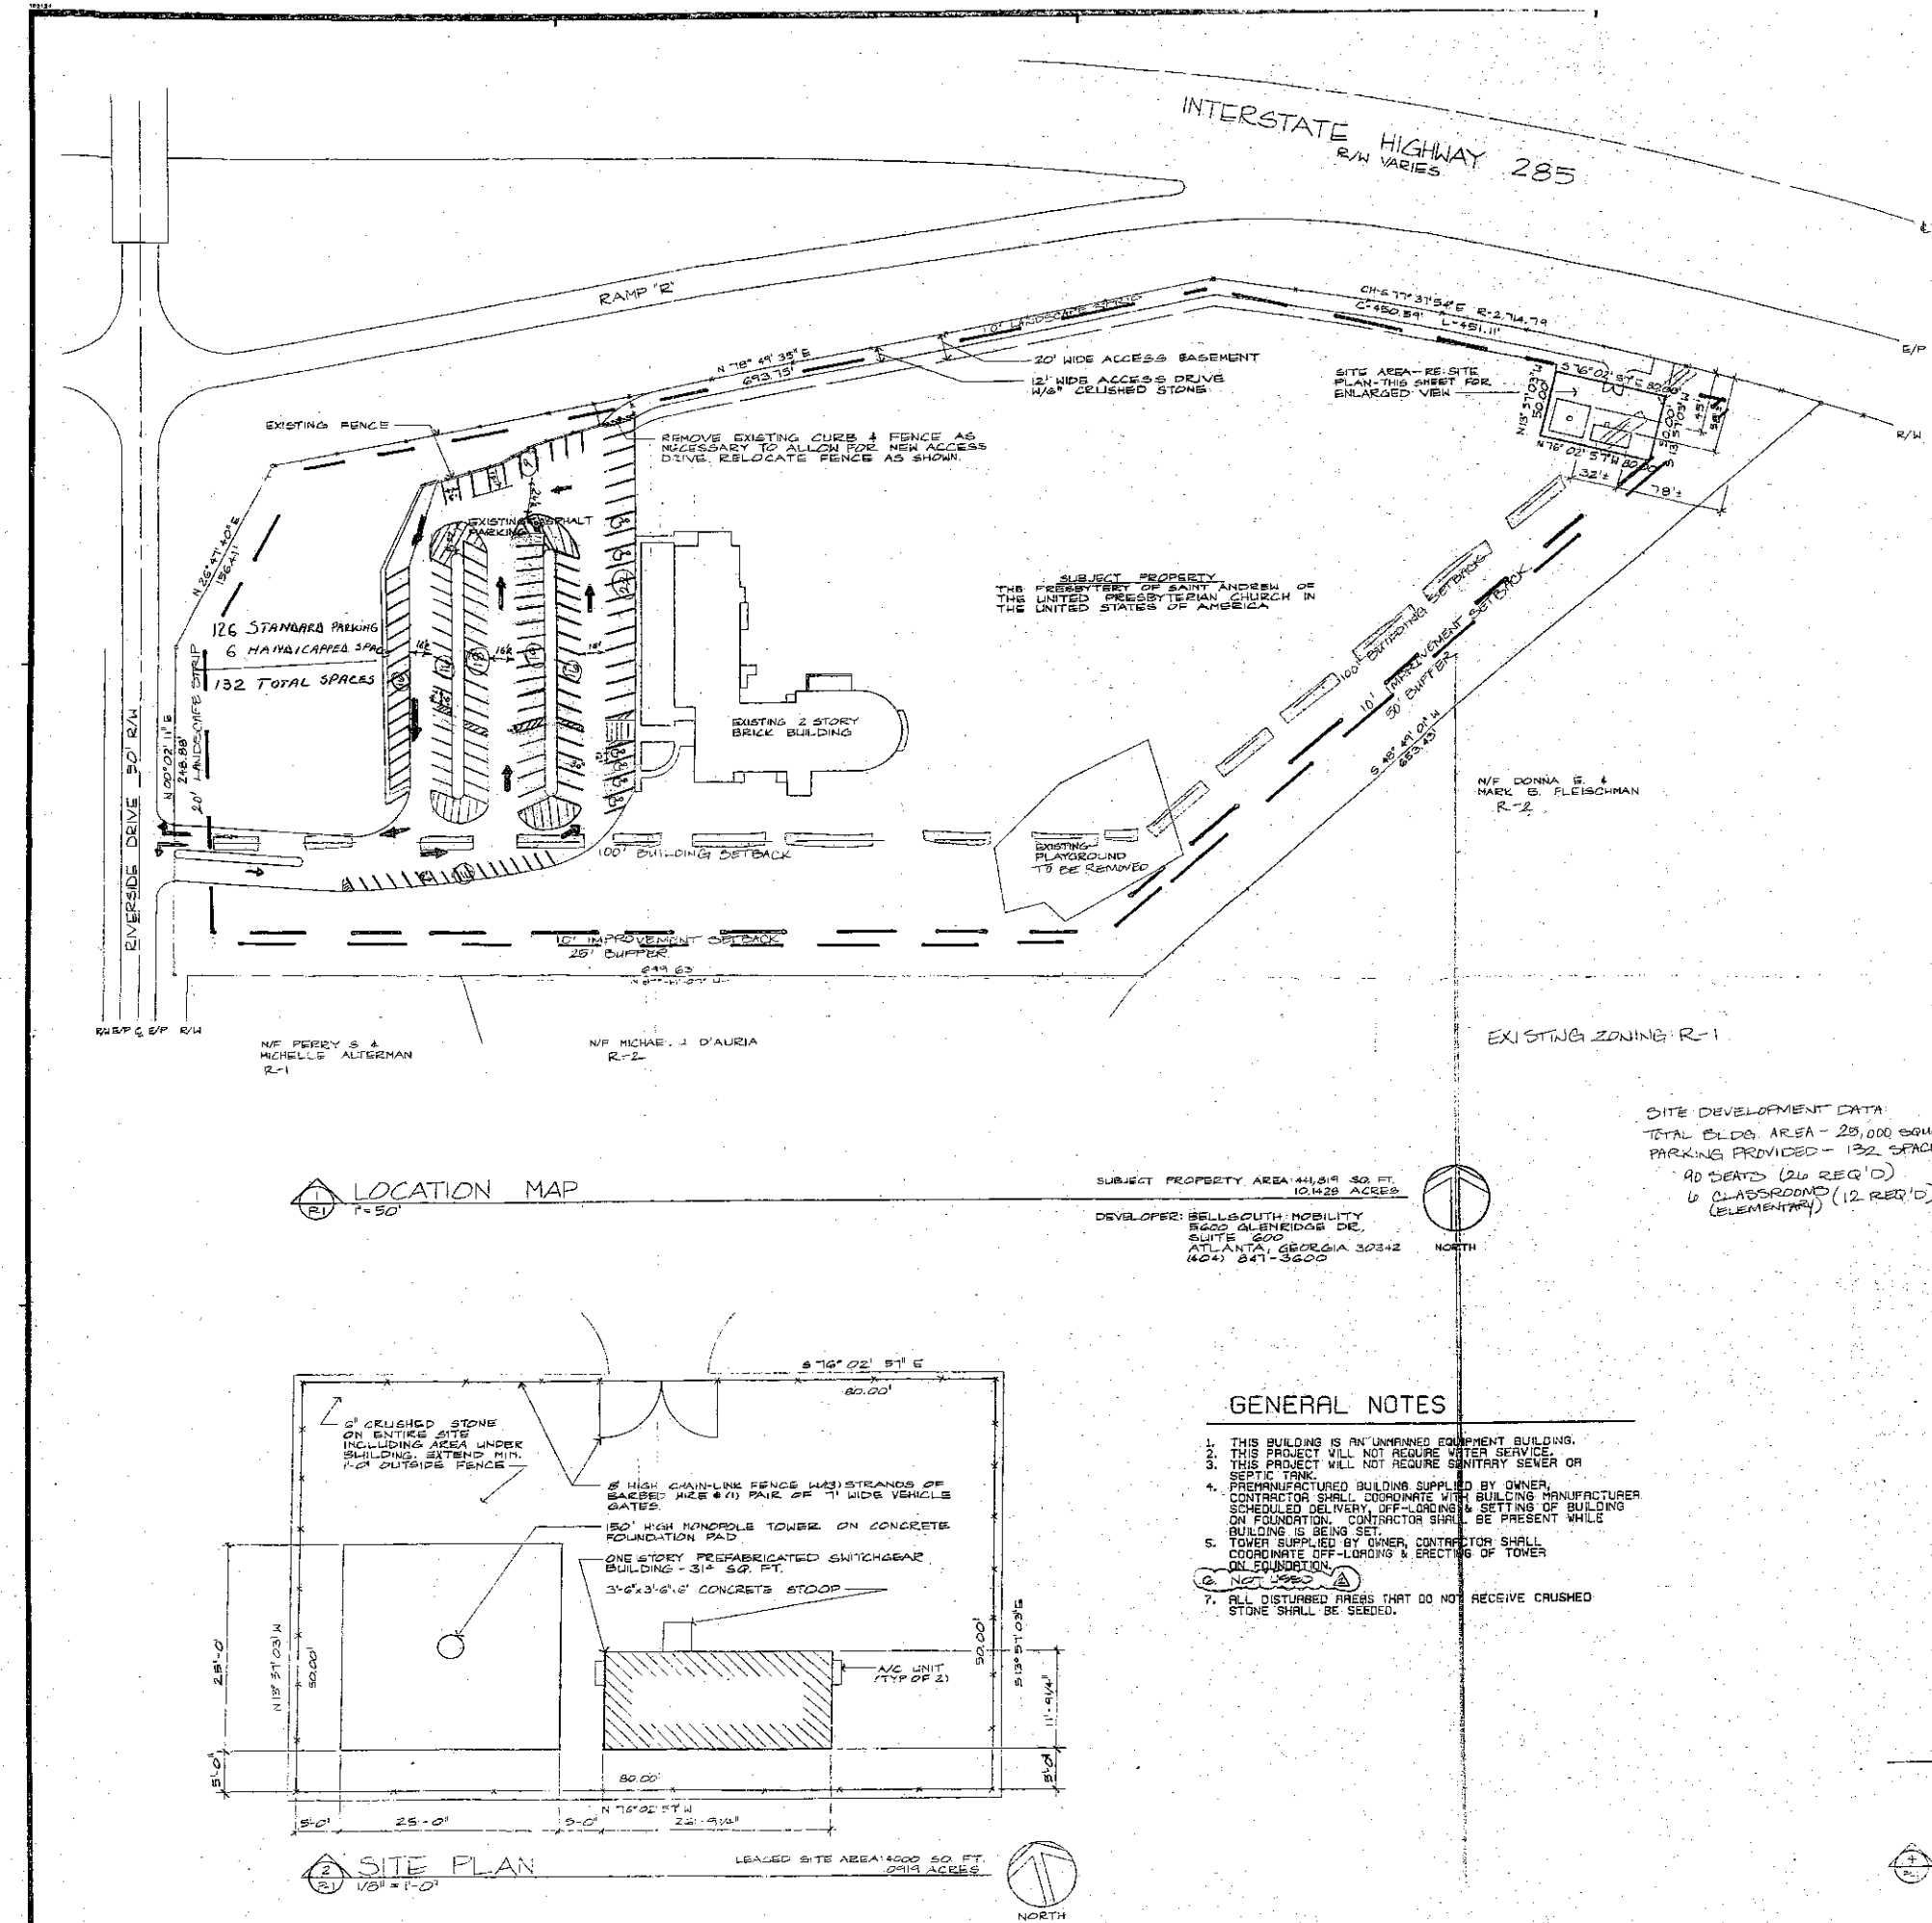

1 R1 LOCATION MAP
1"=50'

SUBJECT PROPERTY AREA: 441,619 SQ. FT. 10.1428 ACRES

DEVELOPER: BELLSOUTH MOBILITY
5600 GLENRIDGE DR.
SUITE 500
ATLANTA, GEORGIA 30342
(404) 847-3600

NORTH

2 R1 SITE PLAN
1/8" = 1'-0"

LEASED SITE AREA: 4000 SQ. FT. 0919 ACRES

NORTH

GENERAL NOTES

1. THIS BUILDING IS AN UNMANNED EQUIPMENT BUILDING.
2. THIS PROJECT WILL NOT REQUIRE WATER SERVICE.
3. THIS PROJECT WILL NOT REQUIRE SANITARY SEWER OR SEPTIC TANK.
4. PREMANUFACTURED BUILDING SUPPLIED BY OWNER, CONTRACTOR SHALL COORDINATE WITH BUILDING MANUFACTURER SCHEDULED DELIVERY, OFF-LOADING & SETTING OF BUILDING ON FOUNDATION. CONTRACTOR SHALL BE PRESENT WHILE BUILDING IS BEING SET.
5. TOWER SUPPLIED BY OWNER, CONTRACTOR SHALL COORDINATE OFF-LOADING & ERECTING OF TOWER ON FOUNDATION.
6. NOT USED
7. ALL DISTURBED AREAS THAT DO NOT RECEIVE CRUSHED STONE SHALL BE SEEDED.

SITE DEVELOPMENT DATA:
TOTAL BLDG. AREA - 25,000 SQUARE FEET
PARKING PROVIDED - 132 SPACES
90 SEATS (240 REQ'D)
6 CLASSROOMS (ELEMENTARY) (12 REQ'D)

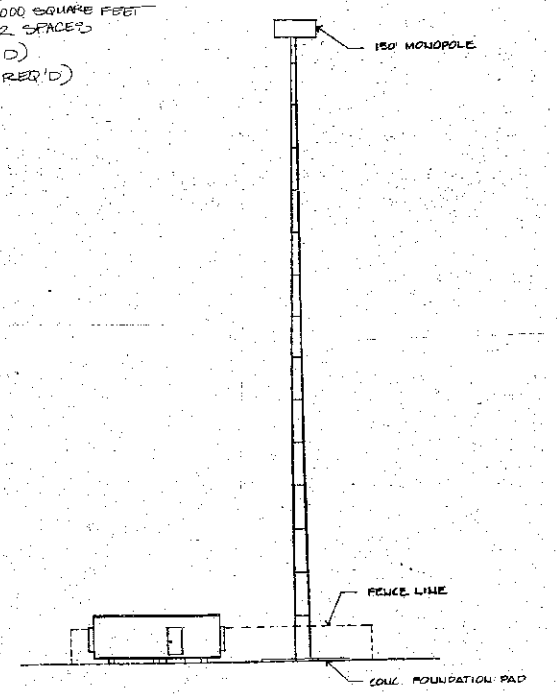

3 R1 ELEVATION-BUILDING & TOWER
1/16" = 1'-0"

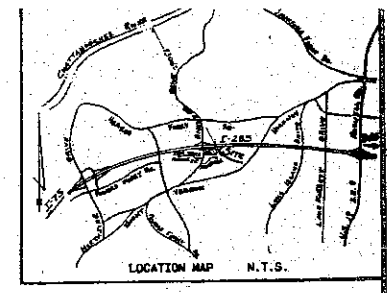

3 R1 VICINITY MAP
NTS

RECEIVED
APR 03 2007
City of Sandy Springs
Community Development

PLAINTIFF'S EXHIBIT 41

RECEIVED
APR 03 2007
City of Sandy Springs
Community Development

ISSUE #1 ISSUED FOR ZONING 12-7-87

ISSUE #2 ISSUED FOR ZONING 12-23-87

#U88-001

SLATER · PAULI & ASSOCIATES
ARCHITECTS
6445 POWERS FERRY ROAD, N.W. ATLANTA, GEORGIA 30339 984-0469

BELLSOUTH MOBILITY
ATLANTA, GEORGIA CELLULAR SYSTEM
STANDARD CELL SITE BOARD C-1
SITE PLAN, ELEVATION, LOCATION MAP, VICINITY MAP

DRN.	CHKD.	APPROVED	DATE
TES		BRH	12-7-87

JOB NUMBER 4808.000

P. 1

OF 1 SHEETS